Armor-Tile™
Transit Systems

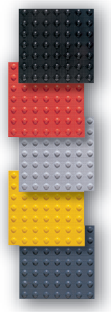

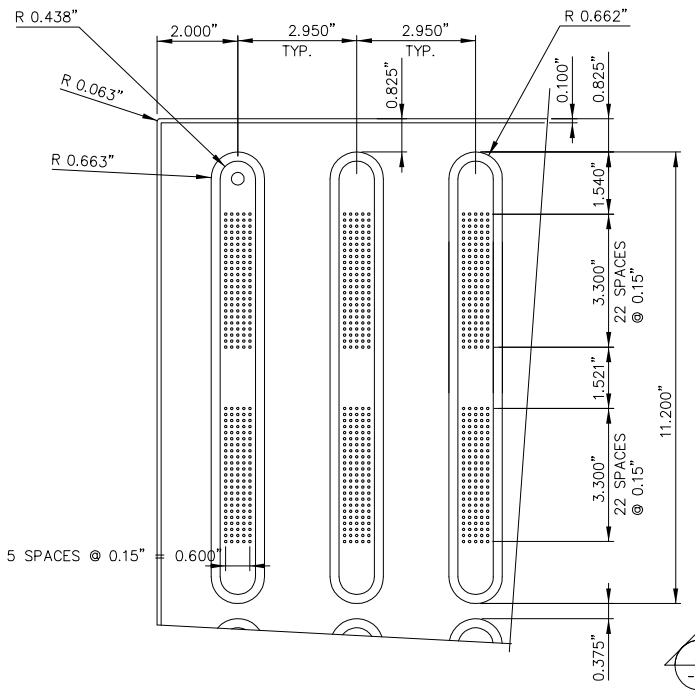

DETAIL 1
3"=1'-0"

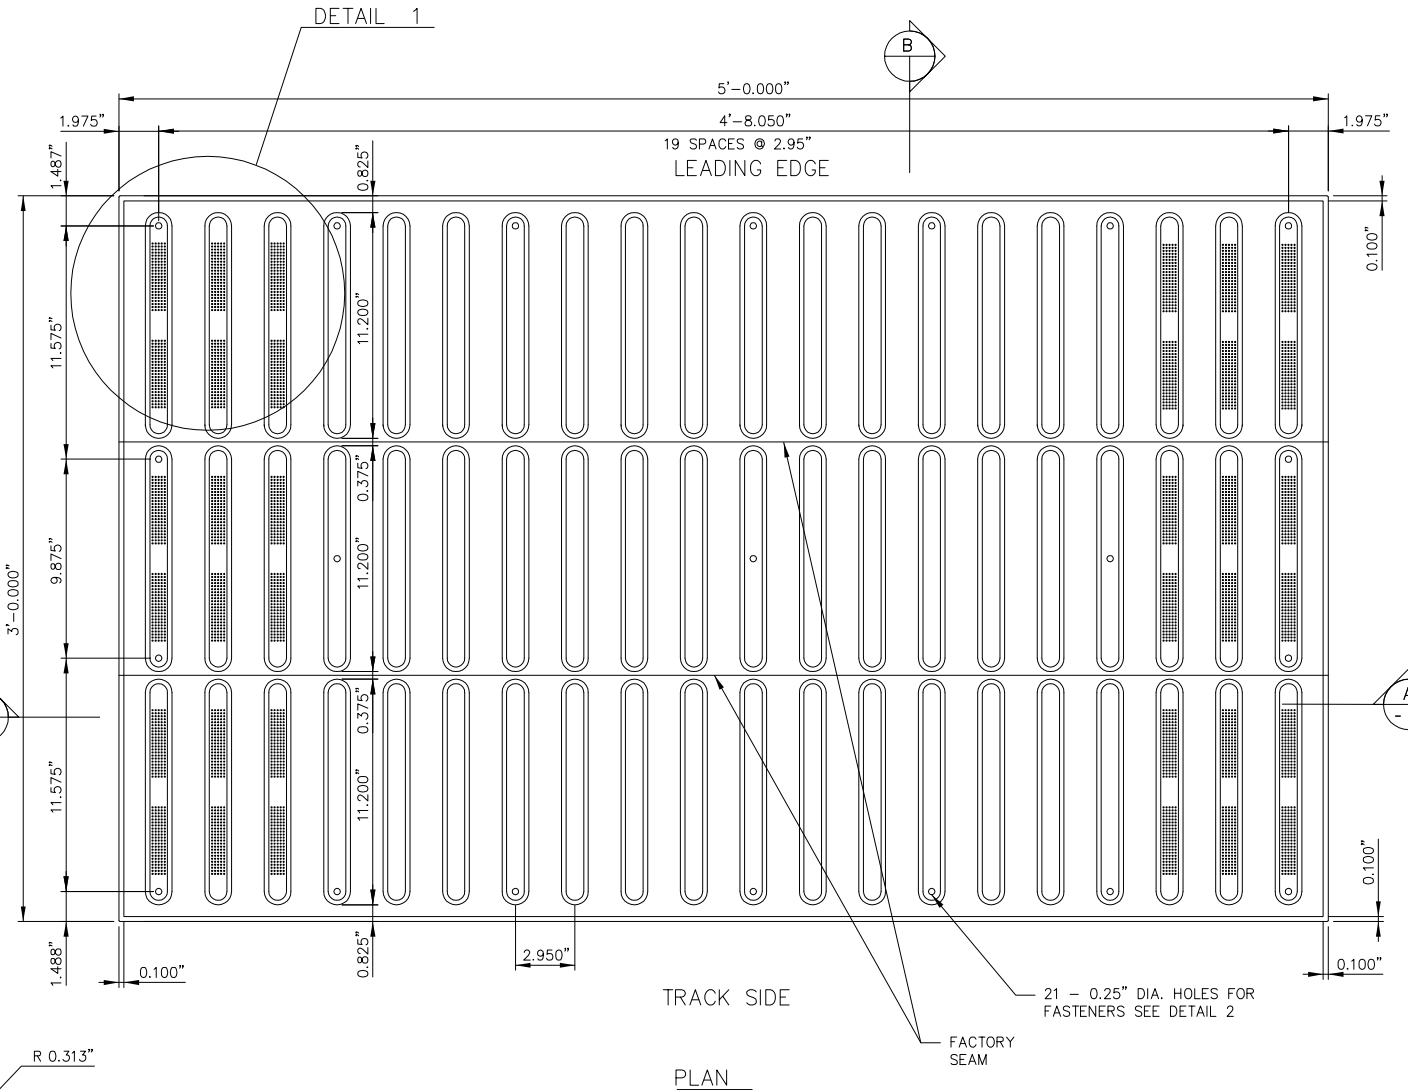

PLAN
1?"=1'-0"

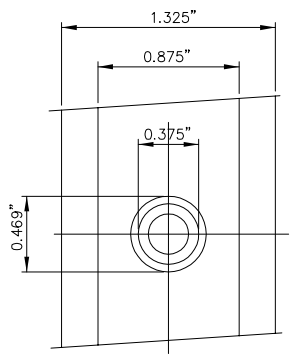

TILE PLAN
FASTENER LOCATION

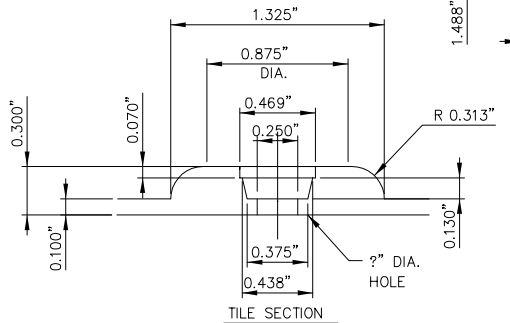

TILE SECTION
FASTENER LOCATION

DETAIL 2
CONCEALED MECHANICAL FASTENING SYSTEM
FULL SCALE

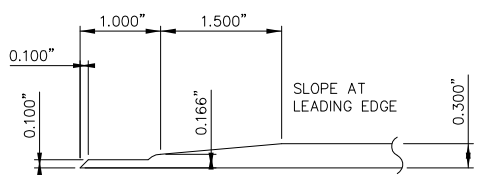

SECTION B–B
HALF SCALE

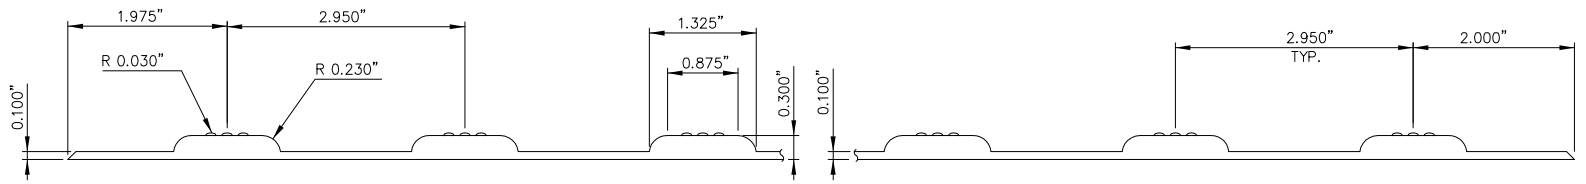

SECTION A–A
HALF SCALE

ENGINEERED PLASTICS

© 2007 ENGINEERED PLASTICS
CONFIDENTIAL AND PROPRIETARY DOCUMENT
ANY ONE OR MORE OF THE FOLLOWING
PATENTS MAY APPLY
U.S PATENT NO. 5,303,669 5,775,835
6,449,790 AND 6,895,622 B2
C.D.N. PATENT NO. 2,032,532 2,070,984
US PATENTS PENDING.
Ⓓ KENNETH E. SZEKELY

MATERIAL LIST

ITEM	DESCRIPTION	PART NO.	QT'Y
1	ARMOR TILE D.D.T.	AT–S203–60	1
2	S.S. ANCHORS	AT–1100–CC	21

No.	DATE	REVISION	APPR.
0	04/27/01	ISSUED	K.S.

SCALE: N.T.S

DESIGNED	BY K.E.S.	DATE 08/90
DRAWN	M.D.	
CHECKED		
PROJECT MANAGER		
TRADE: DETECTABLE WARNING SURFACE	PART NO.: SEE MATERIAL LIST	
MATERIAL: VITRIFIED POLYMER COMPOSITE		

SUBJECT
Armor-Tile™
Transit Systems
SOUND ATTENUATING TACTILE TILE
DETECTABLE WARNING
SURFACE SYSTEM
MATERIAL DRAWING

PROJECT
DETECTABLE DIRECTIONAL
SURFACE TILE
PLANS AND DETAILS
MATERIAL DRAWING

DRAWING NO.	REV. NO.
ADT–S203–GEN2–36x60	0

Toll Free: 1-800-682-2525
Email: info@armortiletransit.com
www.armortiletransit.com